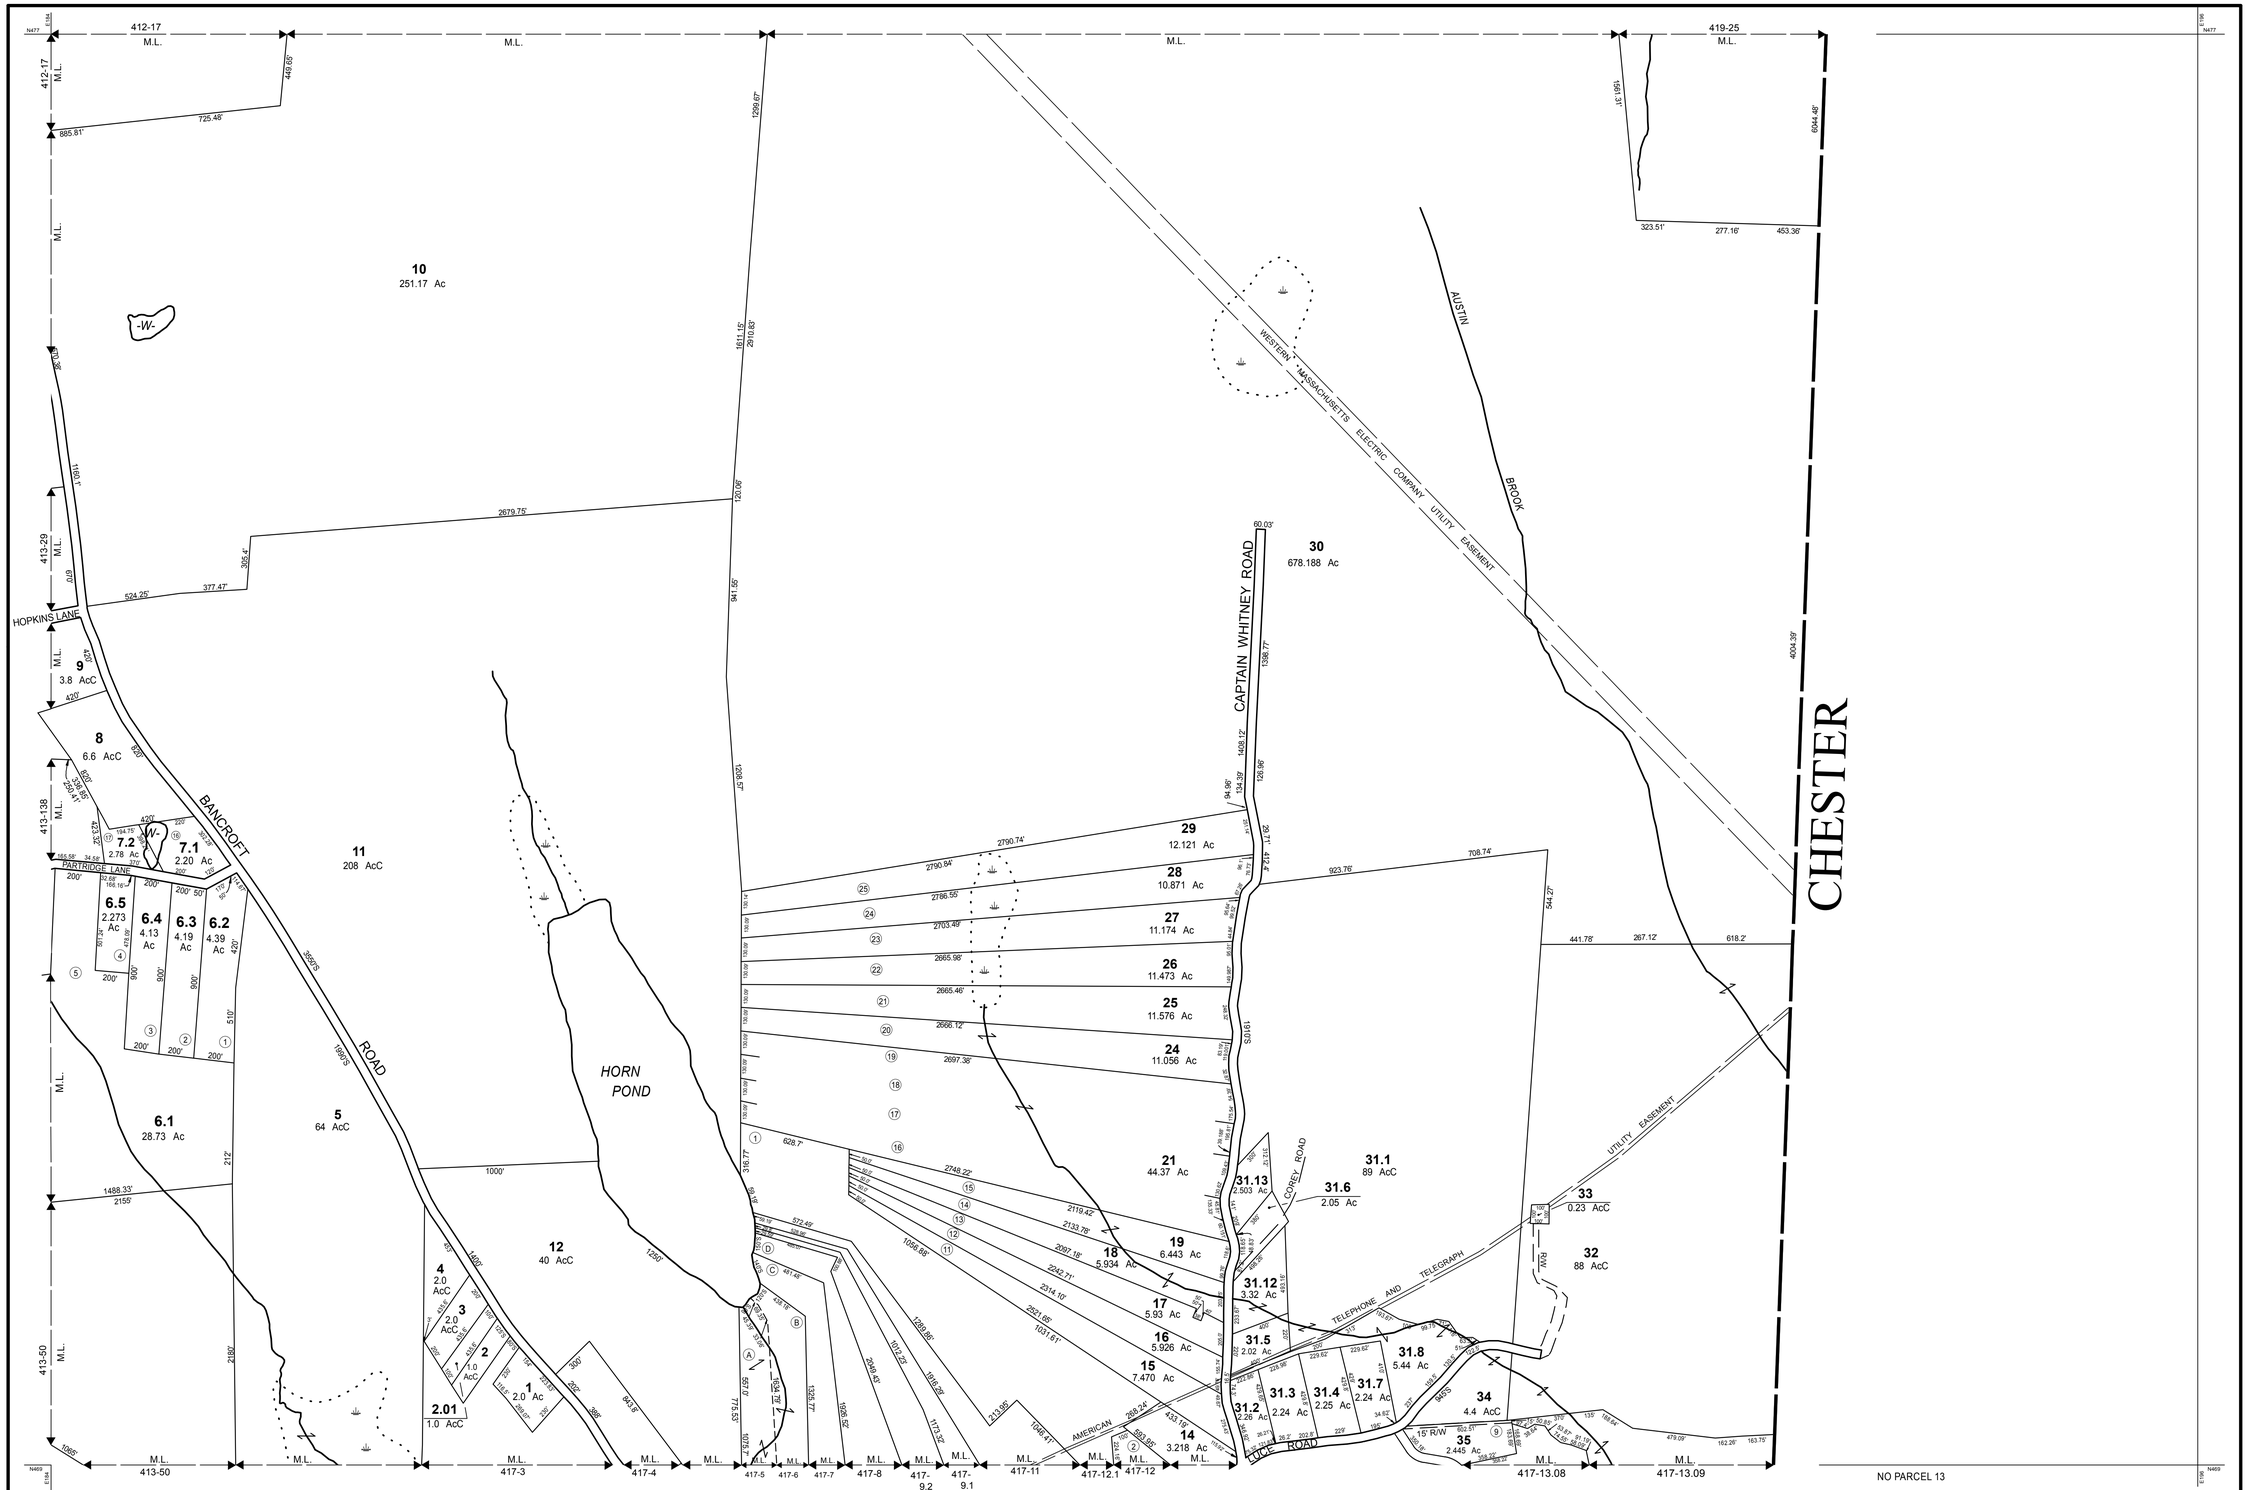


THIS MAP IS FOR ASSESSMENT PURPOSES. IT IS NOT VALID FOR LEGAL DESCRIPTION OR CONVEYANCE.

THE HORIZONTAL DATUM IS THE MASSACHUSETTS STATE PLANE COORDINATE SYSTEM, NAD 83.

PHOTOGRAPHY DATE: APRIL 11, 1987

COMPLETION DATE: JUNE 1, 1988

PRODUCED BY

CAI Technologies
Precision Mapping, Geospatial Solutions.
11 Pleasant Street, Littleton, NH 03561
800.322.4540 - www.cai-tech.com

LEGEND

- AREA SURVEYED — Ac
- AREA CALCULATED — AcC
- RECORD DIMENSION — 100'
- SCALED DIMENSION — 100'S
- MATCH LINE — M.L.
- WATER — -W-
- EXEMPT PROPERTY — (E)
- SUBDIVISION LOT NO. — (2)
- RIGHT OF WAY/ACCESS — 60'
- COMMON OWNERSHIP — OR
- WETLANDS

SCALE: 1" = 400'

FEET: 400 200 0 400 800 1,200

METERS: 100 50 0 100 200 300


REVISED TO: JANUARY 1, 2020

PROPERTY MAPS

BECKET

MASSACHUSETTS

INDEX DIAGRAM

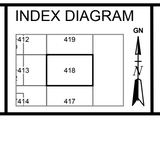

MAP NO.

418